



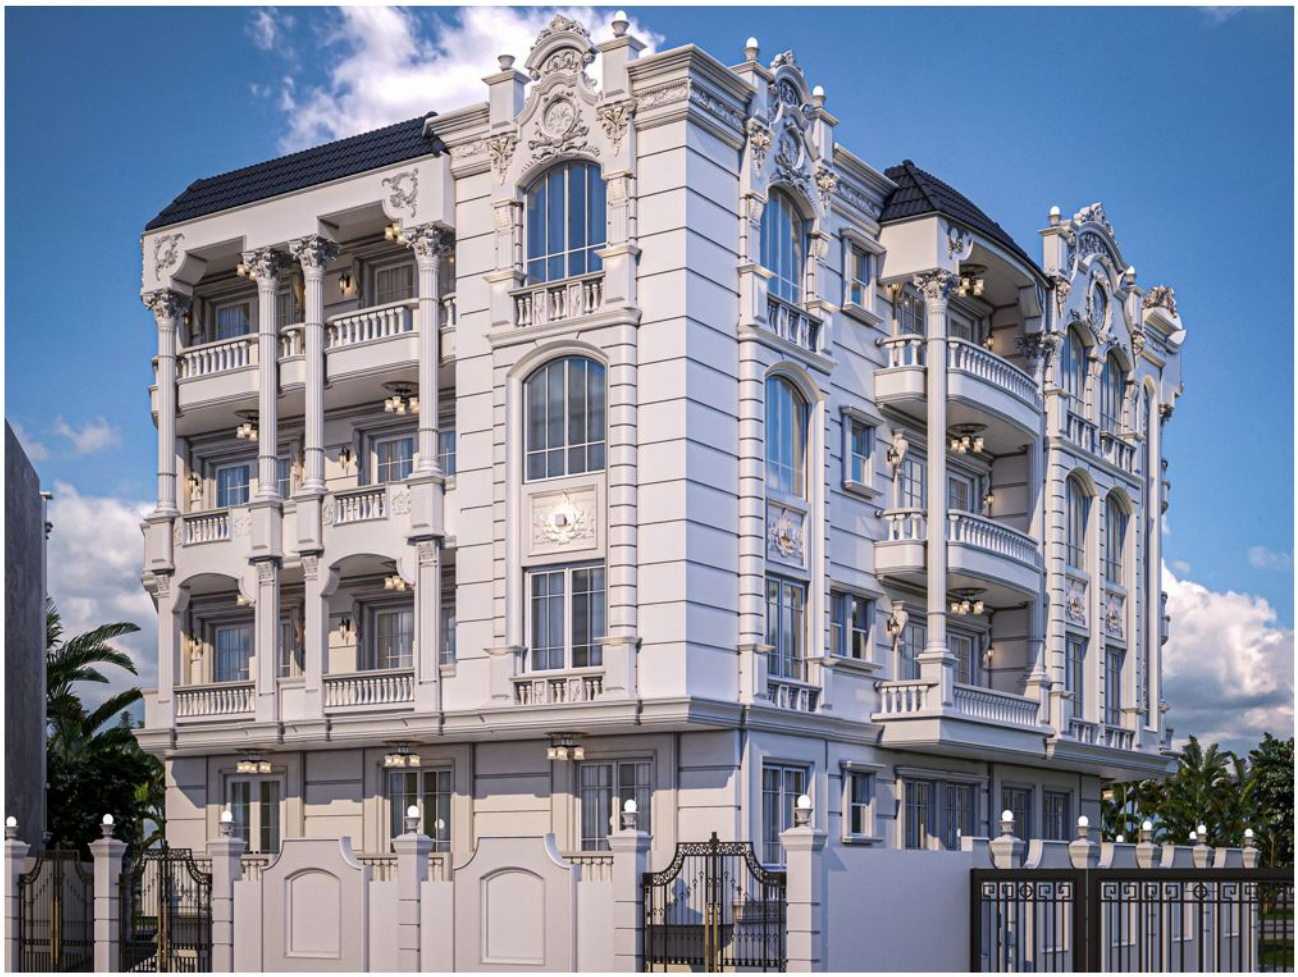






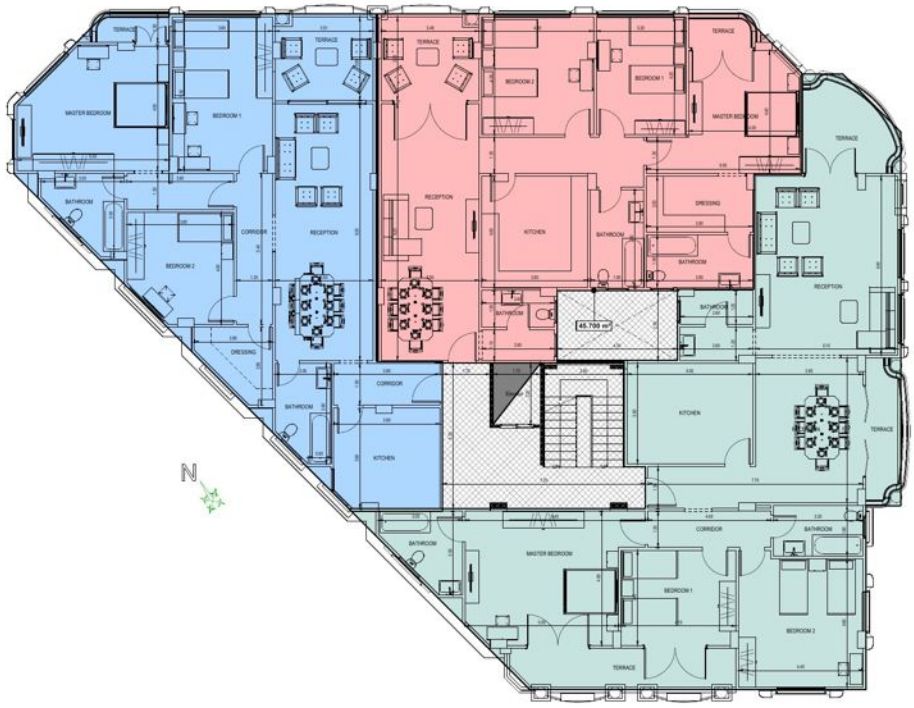

ARCA ARCHITECTURE&DECORATION اركا لهندسة والديكور	1 SECOND FLOOR_FURNITURE PLAN SCALE : 1 : 50	PROJECT NAME : 62A	DESIGNED BY : Omar Elshabrawy
		SHEET NUMBER : S-000	CHECKED BY :
		DATE/CASE : 00 / 00 / 0000	APPROVED BY :

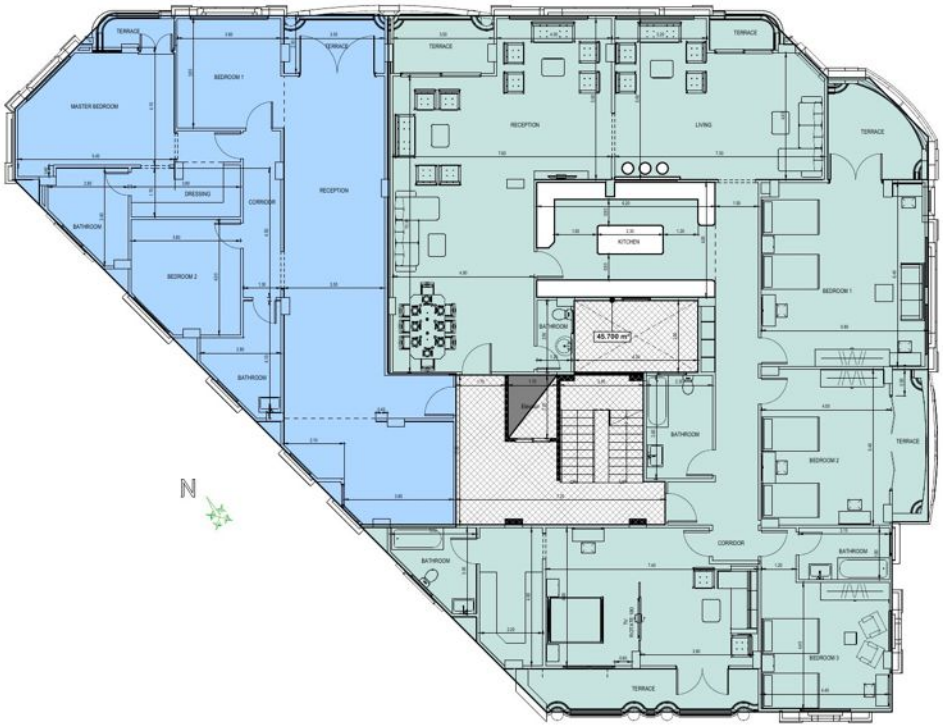

ARCA ARCHITECTURE&DECORATION اركا لهندسة والديكور	1 THIRD FLOOR_FURNITURE PLAN SCALE : 1 : 50	PROJECT NAME : 62A	DESIGNED BY : Omar Elshabrawy
		SHEET NUMBER : S-000	CHECKED BY :
		DATE/CASE : 00 / 00 / 0000	APPROVED BY :