
AROA
ARCHITECTUE&DECORATION
PROJECT NAME: 132-78










ARCA ARCHITECTURE & DECORATION ارقا للإنشاء والديكور	FIRST FLOOR_FURNITURE PLAN SCALE 1 : 50	PROJECT NAME : 132/78	DESIGNED BY : AHMED ELALFY
		SHEET NUMBER : S-000	CHECKED BY :
		DATE/CASE : 26/5/2024	APPROVED BY :



ARCA ARCHITECTURE & DECORATION ارقا للإنشاء والديكور	GROUND FLOOR_FURNITURE PLAN SCALE 1 : 50	PROJECT NAME : 132/78	DESIGNED BY :
		SHEET NUMBER : S-000	CHECKED BY :
		DATE/CASE : 26 / 08 / 2025	APPROVED BY :

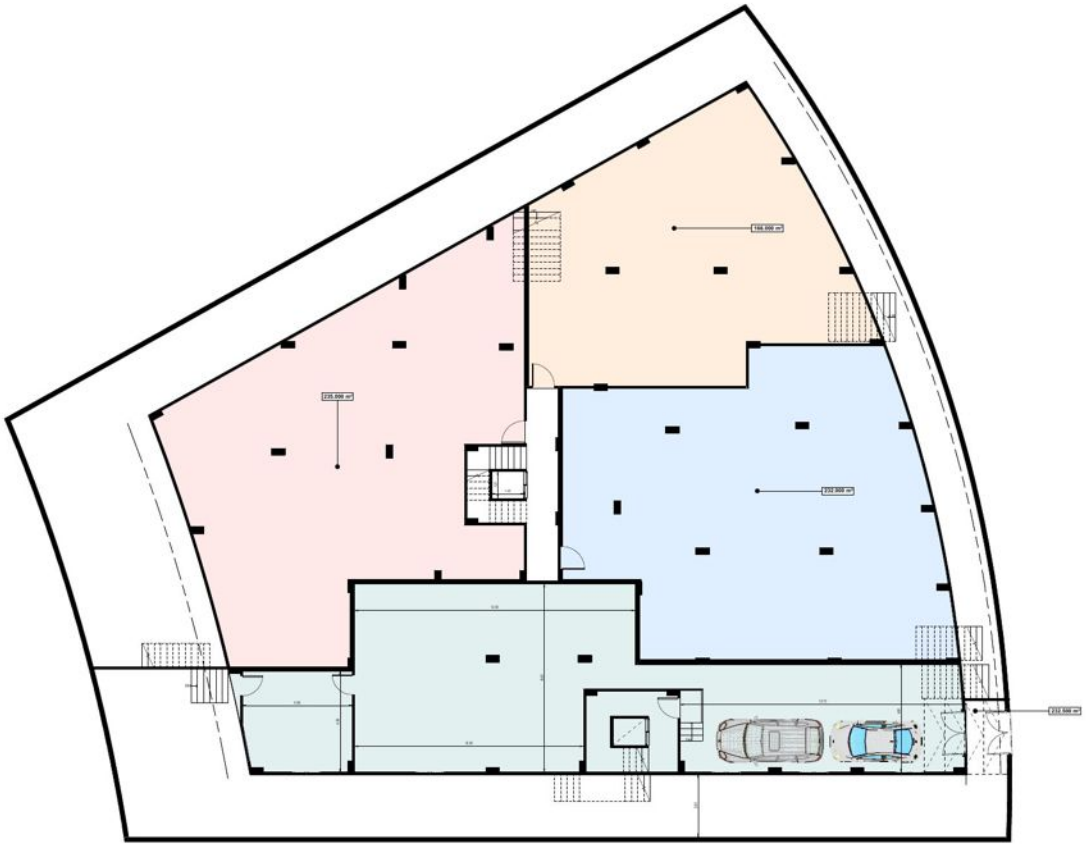

ARCA
ARCHITECTURE&DECORATION
ارکا للإنشاء والديكور

BASEMENT FLOOR_FURNITURE PLAN
SCALE : 1:50

PROJECT NAME :	132/78	DESIGNED BY :	
SHEET NUMBER :	S-000	CHECKED BY :	
DATE/CASE :	00 / 00 / 0000	APPROVED BY :	