








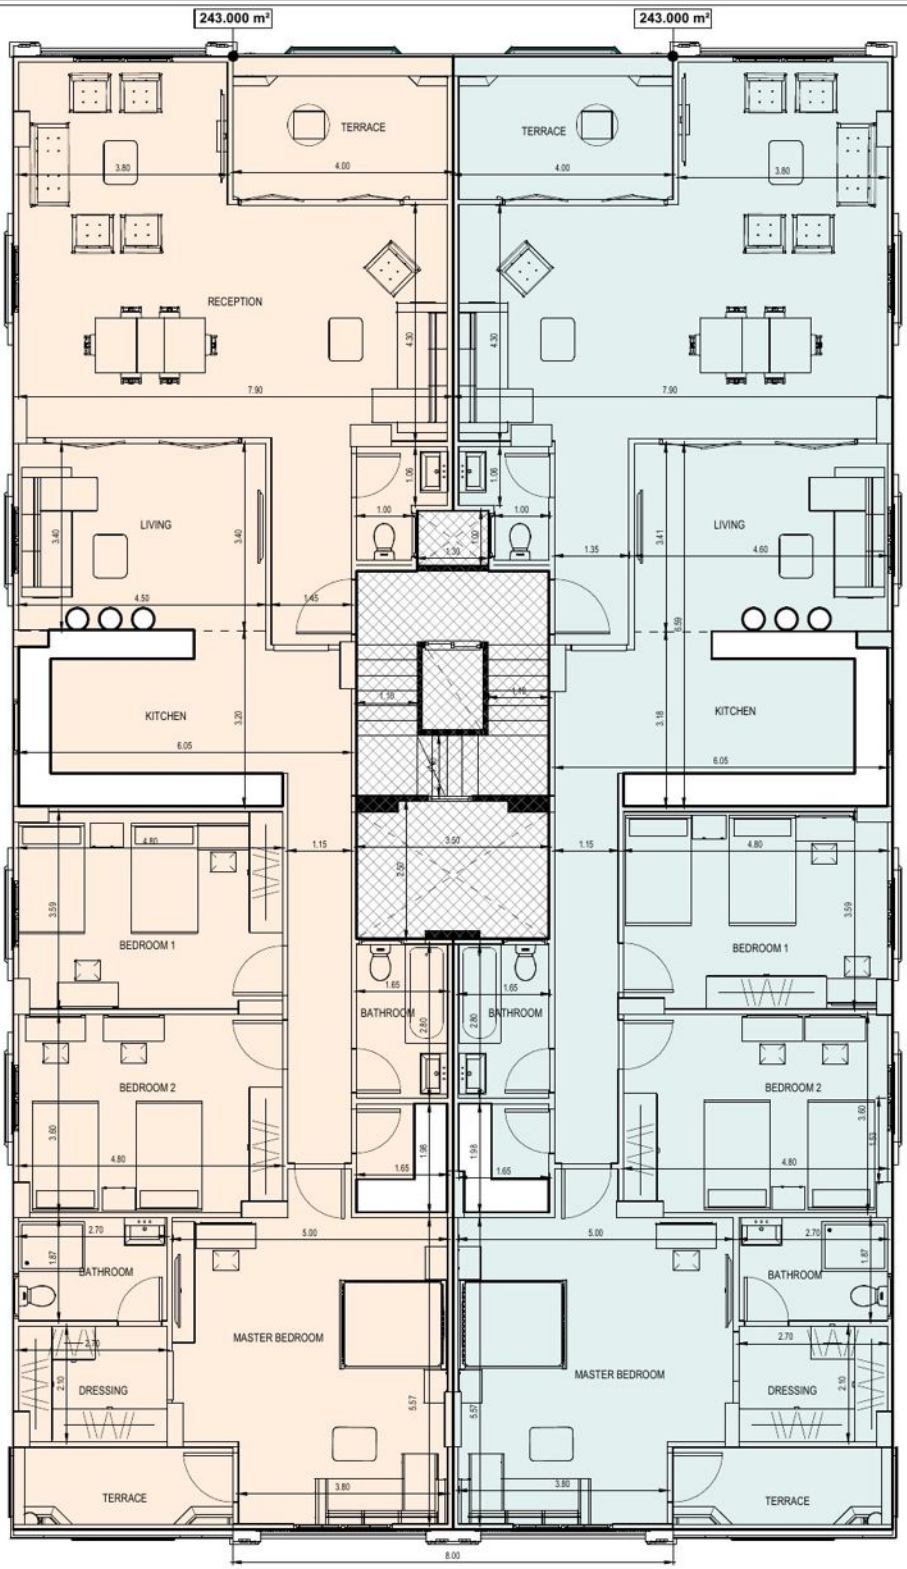

1 THIRD FLOOR_FURNITURE PLAN

SCALE : 1 : 50

PROJECT NAME :	107A	DESIGNED BY :	
SHEET NUMBER :		CHECKED BY :	
DATE / REV. :		APPROVED BY :	