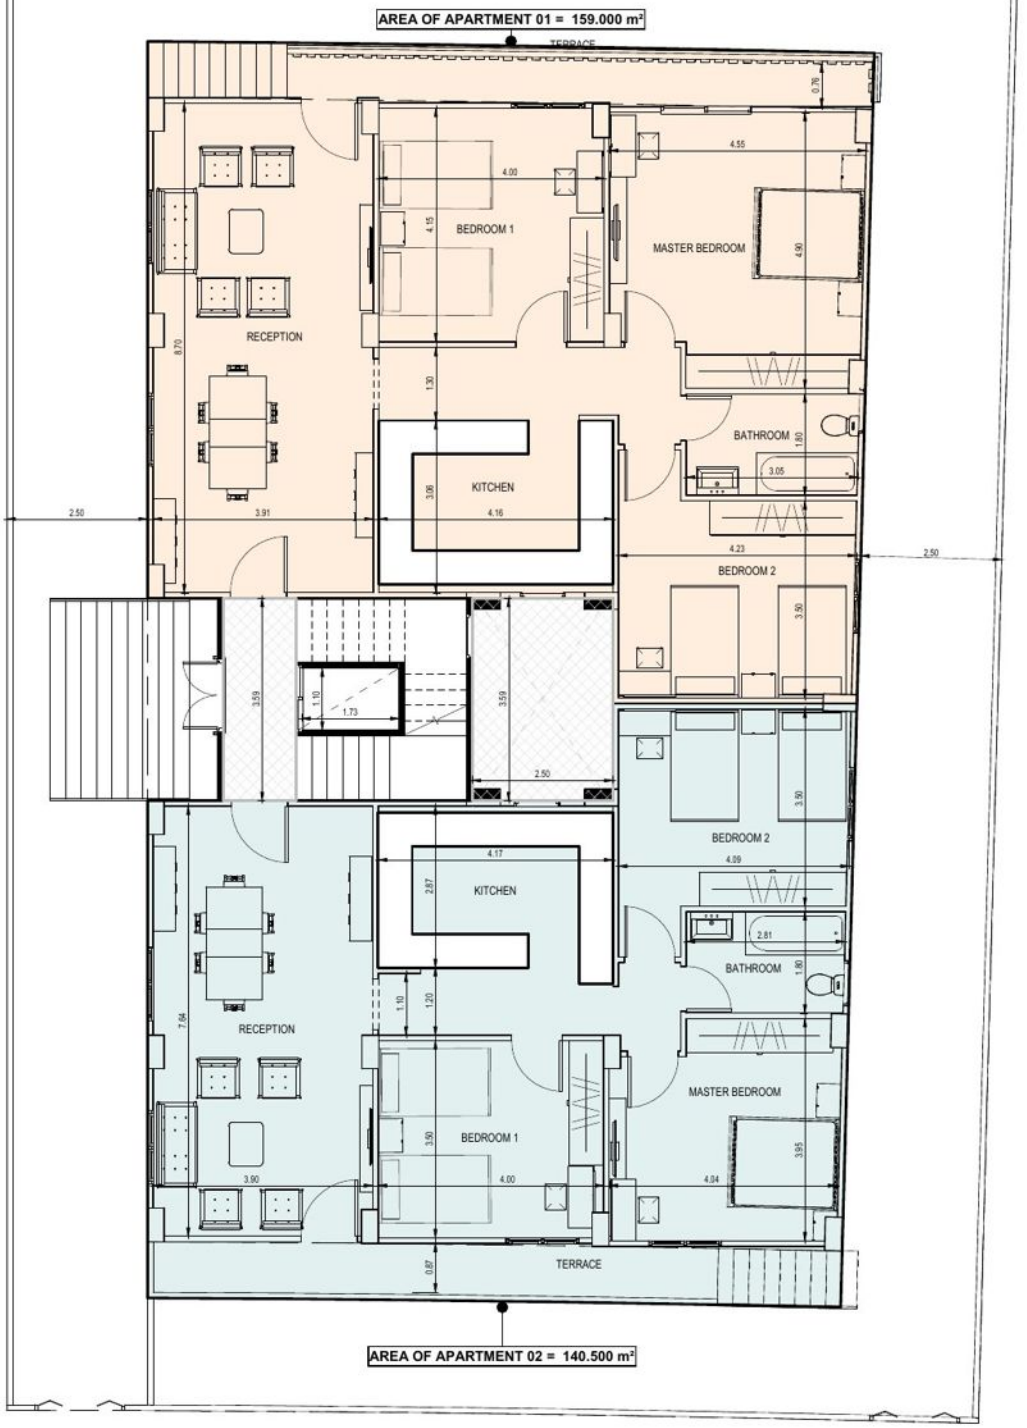

AROA
ARCHITECTUE&DECORATION
PROJECT NAME:81F



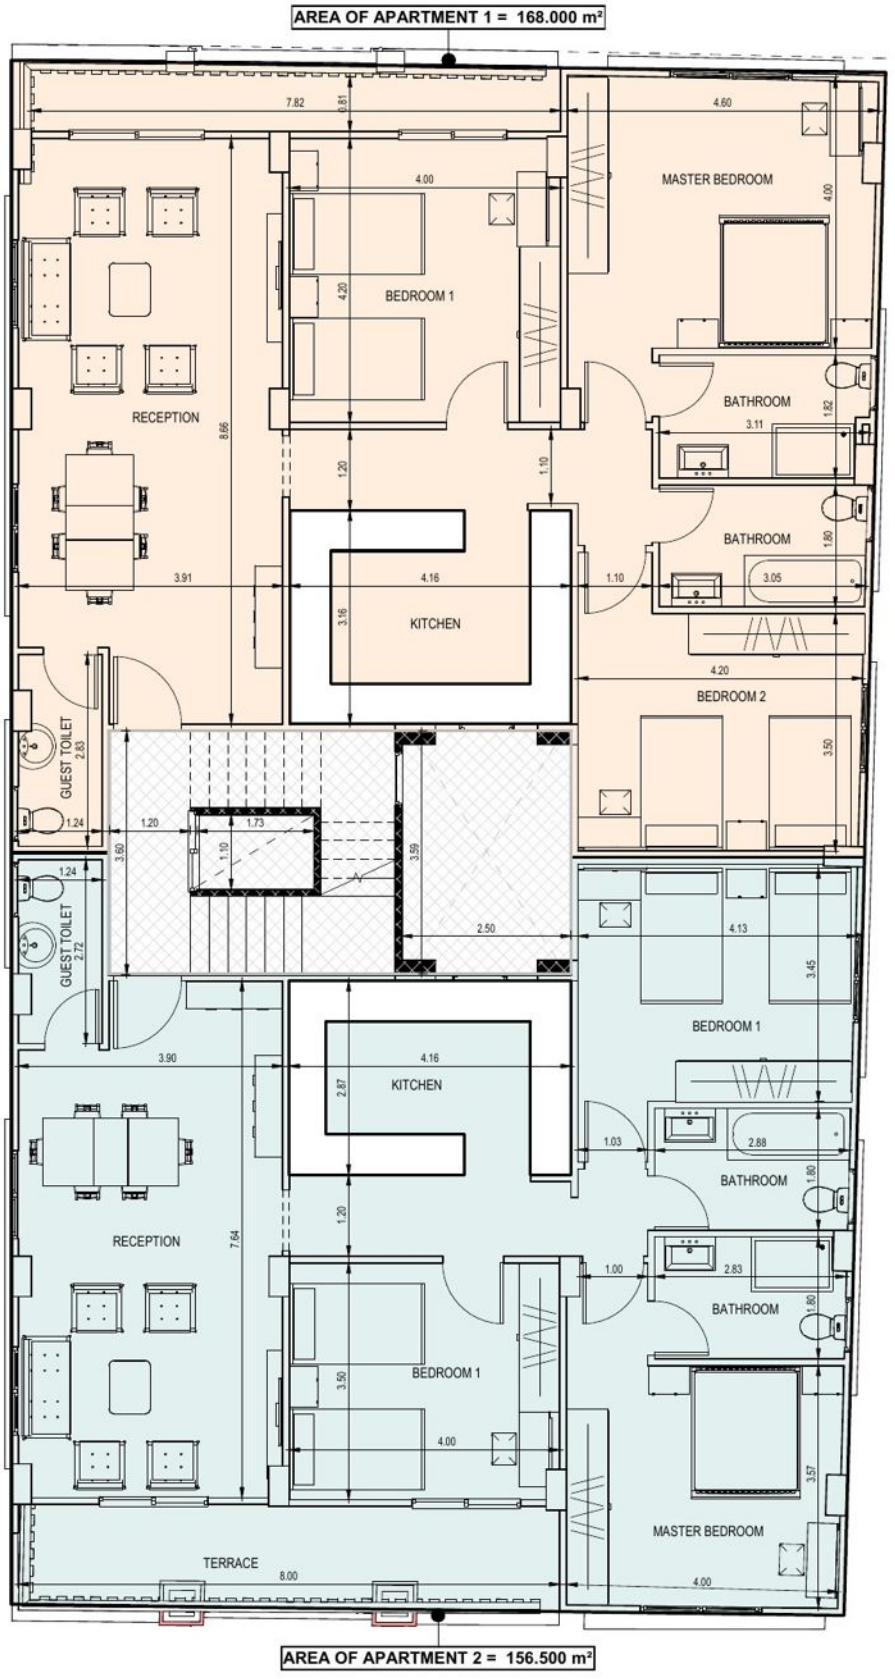






1 GROUND FLOOR_FURNITURE PLAN
SCALE : 1 : 50

PROJECT NAME :	81F	DESIGNED BY :	AHMED ELALFY
SHEET NUMBER :		CHECKED BY :	
DATE / REV. :		APPROVED BY :	



1 FIRST FLOOR_FURNITURE PLAN

SCALE : 1 : 50

PROJECT NAME :	81F	DESIGNED BY :	AHMED ELALFY
SHEET NUMBER :		CHECKED BY :	
DATE / REV. :		APPROVED BY :	